


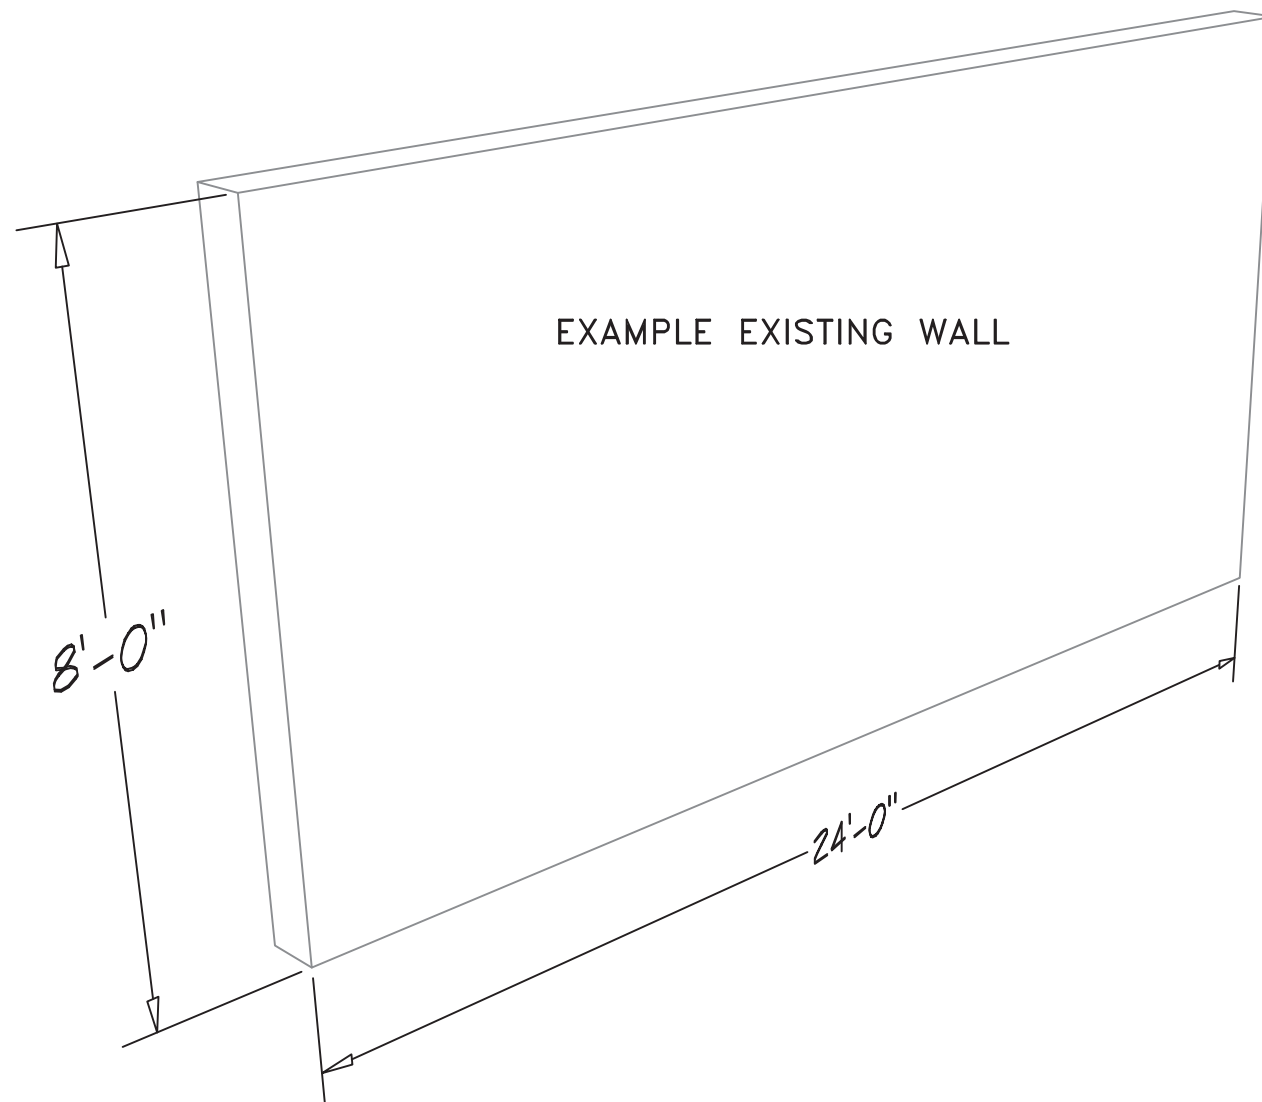


SCALE
1/4"=1'-0"

THIS DRAWING IS THE PROPERTY OF GREAT DAY IMPROVEMENTS, LLC ALL RIGHTS RESERVED. DUPLICATION OF THIS DRAWING IN ANY FORM IS NOT PERMITTED WITHOUT THE EXPRESSED WRITTEN CONSENT OF GREAT DAY IMPROVEMENTS, LLC.

SOFTWALL FINISHING SYSTEM
DIMENSIONS GUIDE

DATE 11/7/12

SHEET 1 OF 4

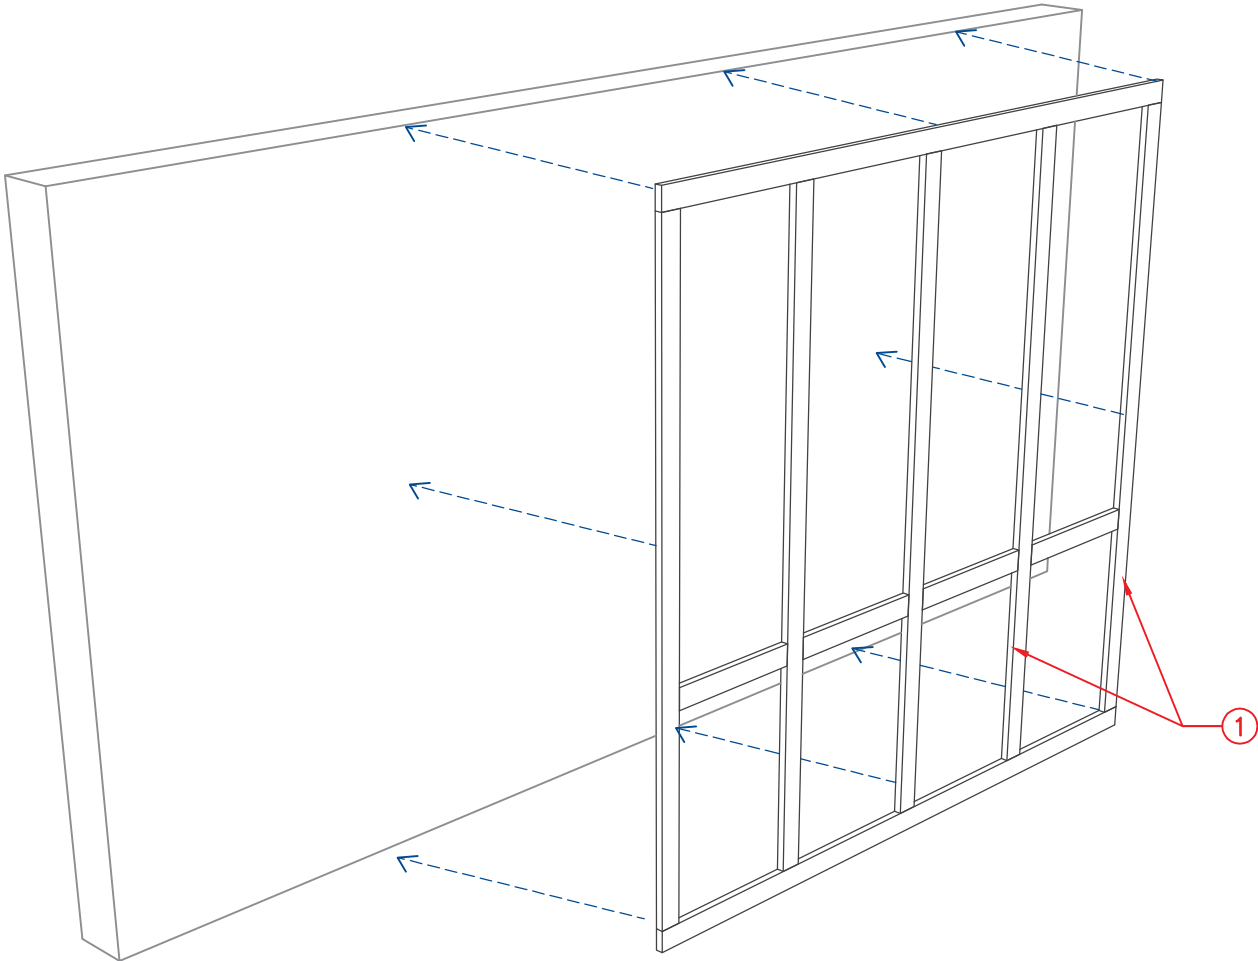

QTY	ITEM #	SHAPE	DESCRIPTION
8	①	■	EPS FOAM 1"D X 3"W X 96" L




SCALE
1/4"=1'-0"

THIS DRAWING IS THE PROPERTY OF GREAT DAY IMPROVEMENTS, LLC ALL RIGHTS RESERVED. DUPLICATION OF THIS DRAWING IN ANY FORM IS NOT PERMITTED WITHOUT THE EXPRESSED WRITTEN CONSENT OF GREAT DAY IMPROVEMENTS, LLC.

SOFTWALL FINISHING SYSTEM
EPS FOAM
DIMENSIONS GUIDE

DATE 11/7/12 SHEET 2 OF 4

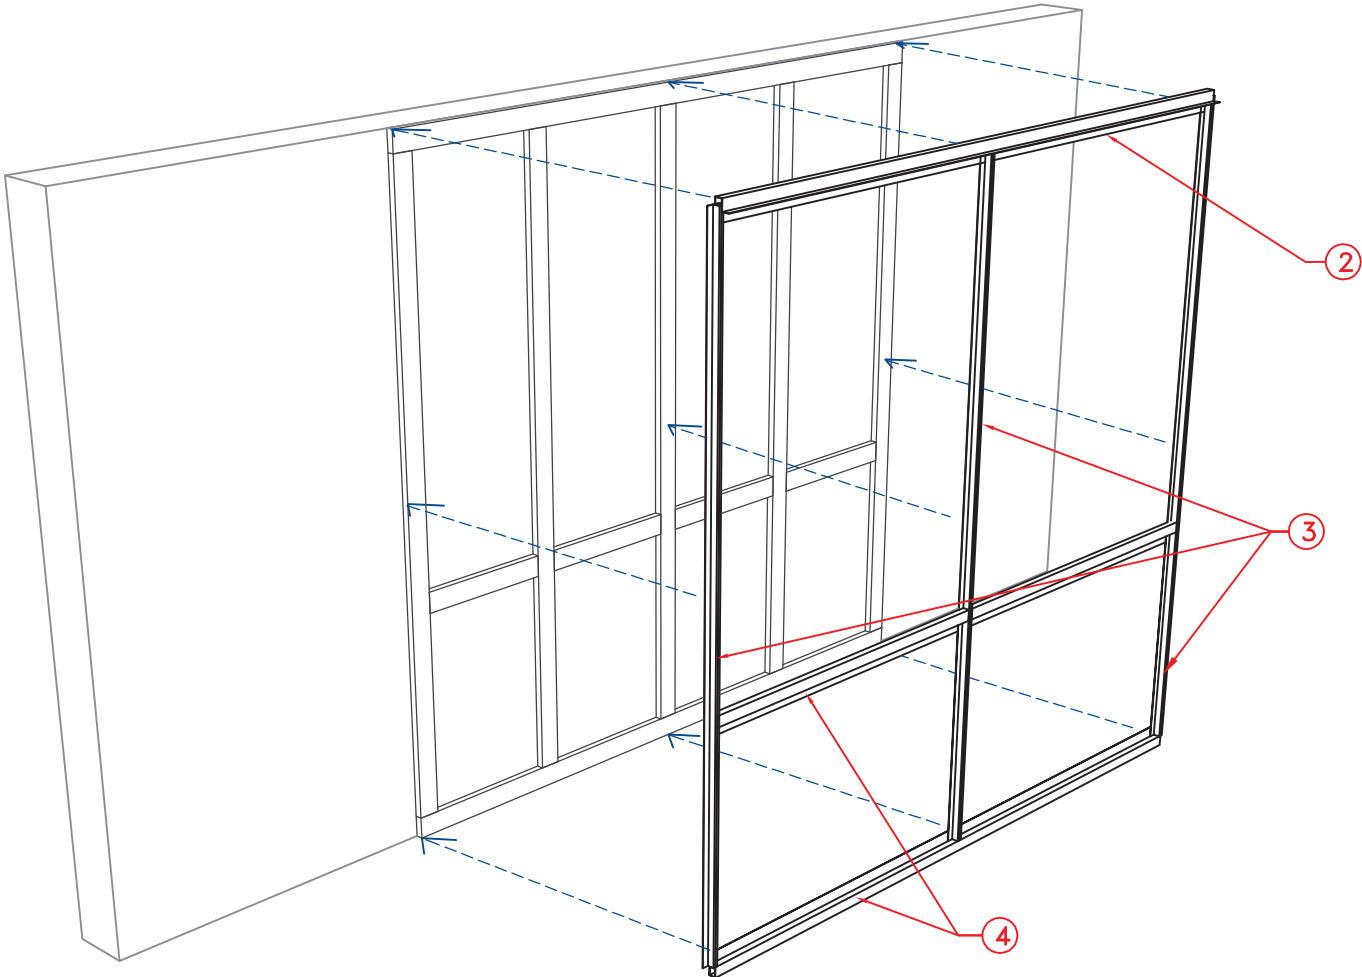

QTY	ITEM #	SHAPE	DESCRIPTION
1	②		TOP RAIL - 96" L
3	③		VERTICAL RAIL - 96" L
2	④		BOTTOM / CHAIR RAIL - 96" L




SCALE
1/4"=1'-0"

THIS DRAWING IS THE PROPERTY OF GREAT DAY IMPROVEMENTS, LLC ALL RIGHTS RESERVED. DUPLICATION OF THIS DRAWING IN ANY FORM IS NOT PERMITTED WITHOUT THE EXPRESSED WRITTEN CONSENT OF GREAT DAY IMPROVEMENTS, LLC.

SOFTWALL FINISHING SYSTEM
VINYL COMPONENTS
DIMENSIONS GUIDE

DATE 11/7/12 SHEET 3 OF 4

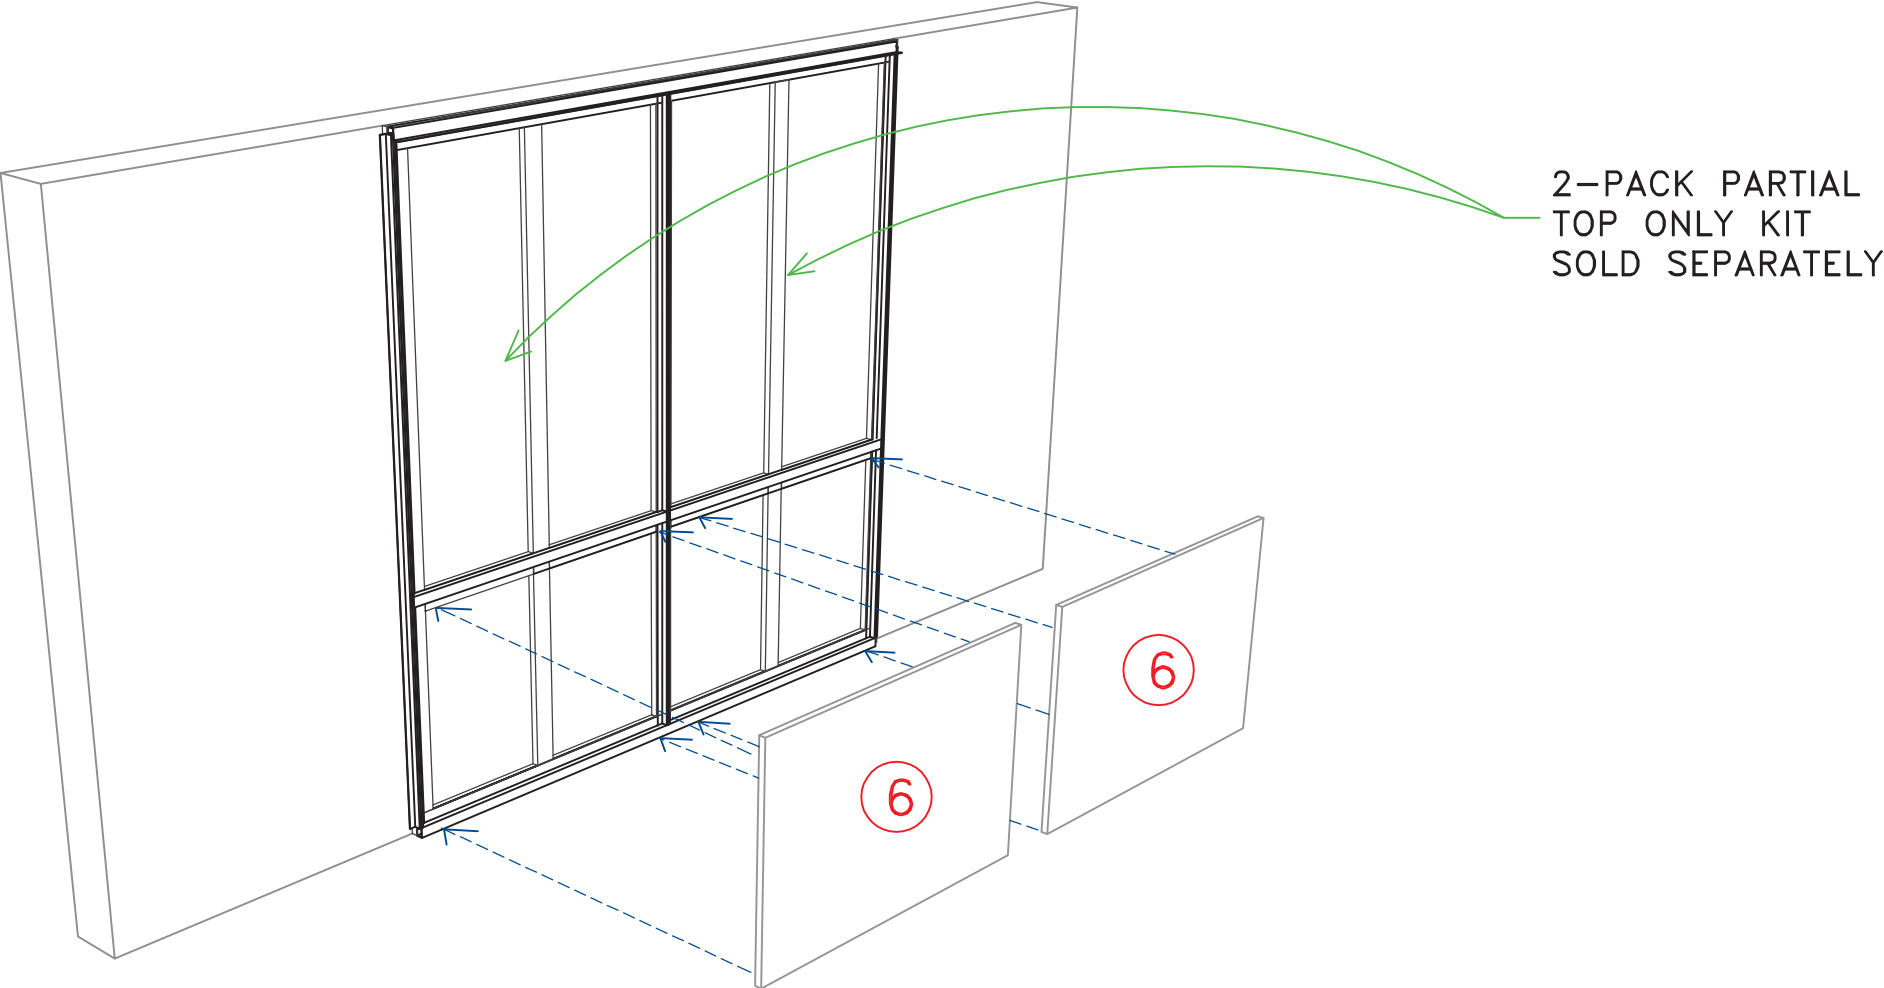

QTY	ITEM #	SHAPE	DESCRIPTION
2	⑥		BOTTOM ONLY PANEL 49"W X 32"H WITH FABRIC



SCALE
1/4"=1'-0"

THIS DRAWING IS THE PROPERTY OF GREAT DAY IMPROVEMENTS, LLC ALL RIGHTS RESERVED. DUPLICATION OF THIS DRAWING IN ANY FORM IS NOT PERMITTED WITHOUT THE EXPRESSED WRITTEN CONSENT OF GREAT DAY IMPROVEMENTS, LLC.

SOFTWALL FINISHING SYSTEM
2-PACK BOTTOM ACOUSTIC
WALL PANEL KIT
DIMENSIONS GUIDE